FIL Unified Men's and Women's Lacrosse Field
Markings and labels for the Women's game only

- 110 metre X 60 metre playing field

- *all black lines on this diagram are field markings*
- *all blue lines are diagram labels only*

NOTE
- women's goal area fan to be marked as per FIL women's rulebook
- all lines are 5.1 cm (2 inches) wide

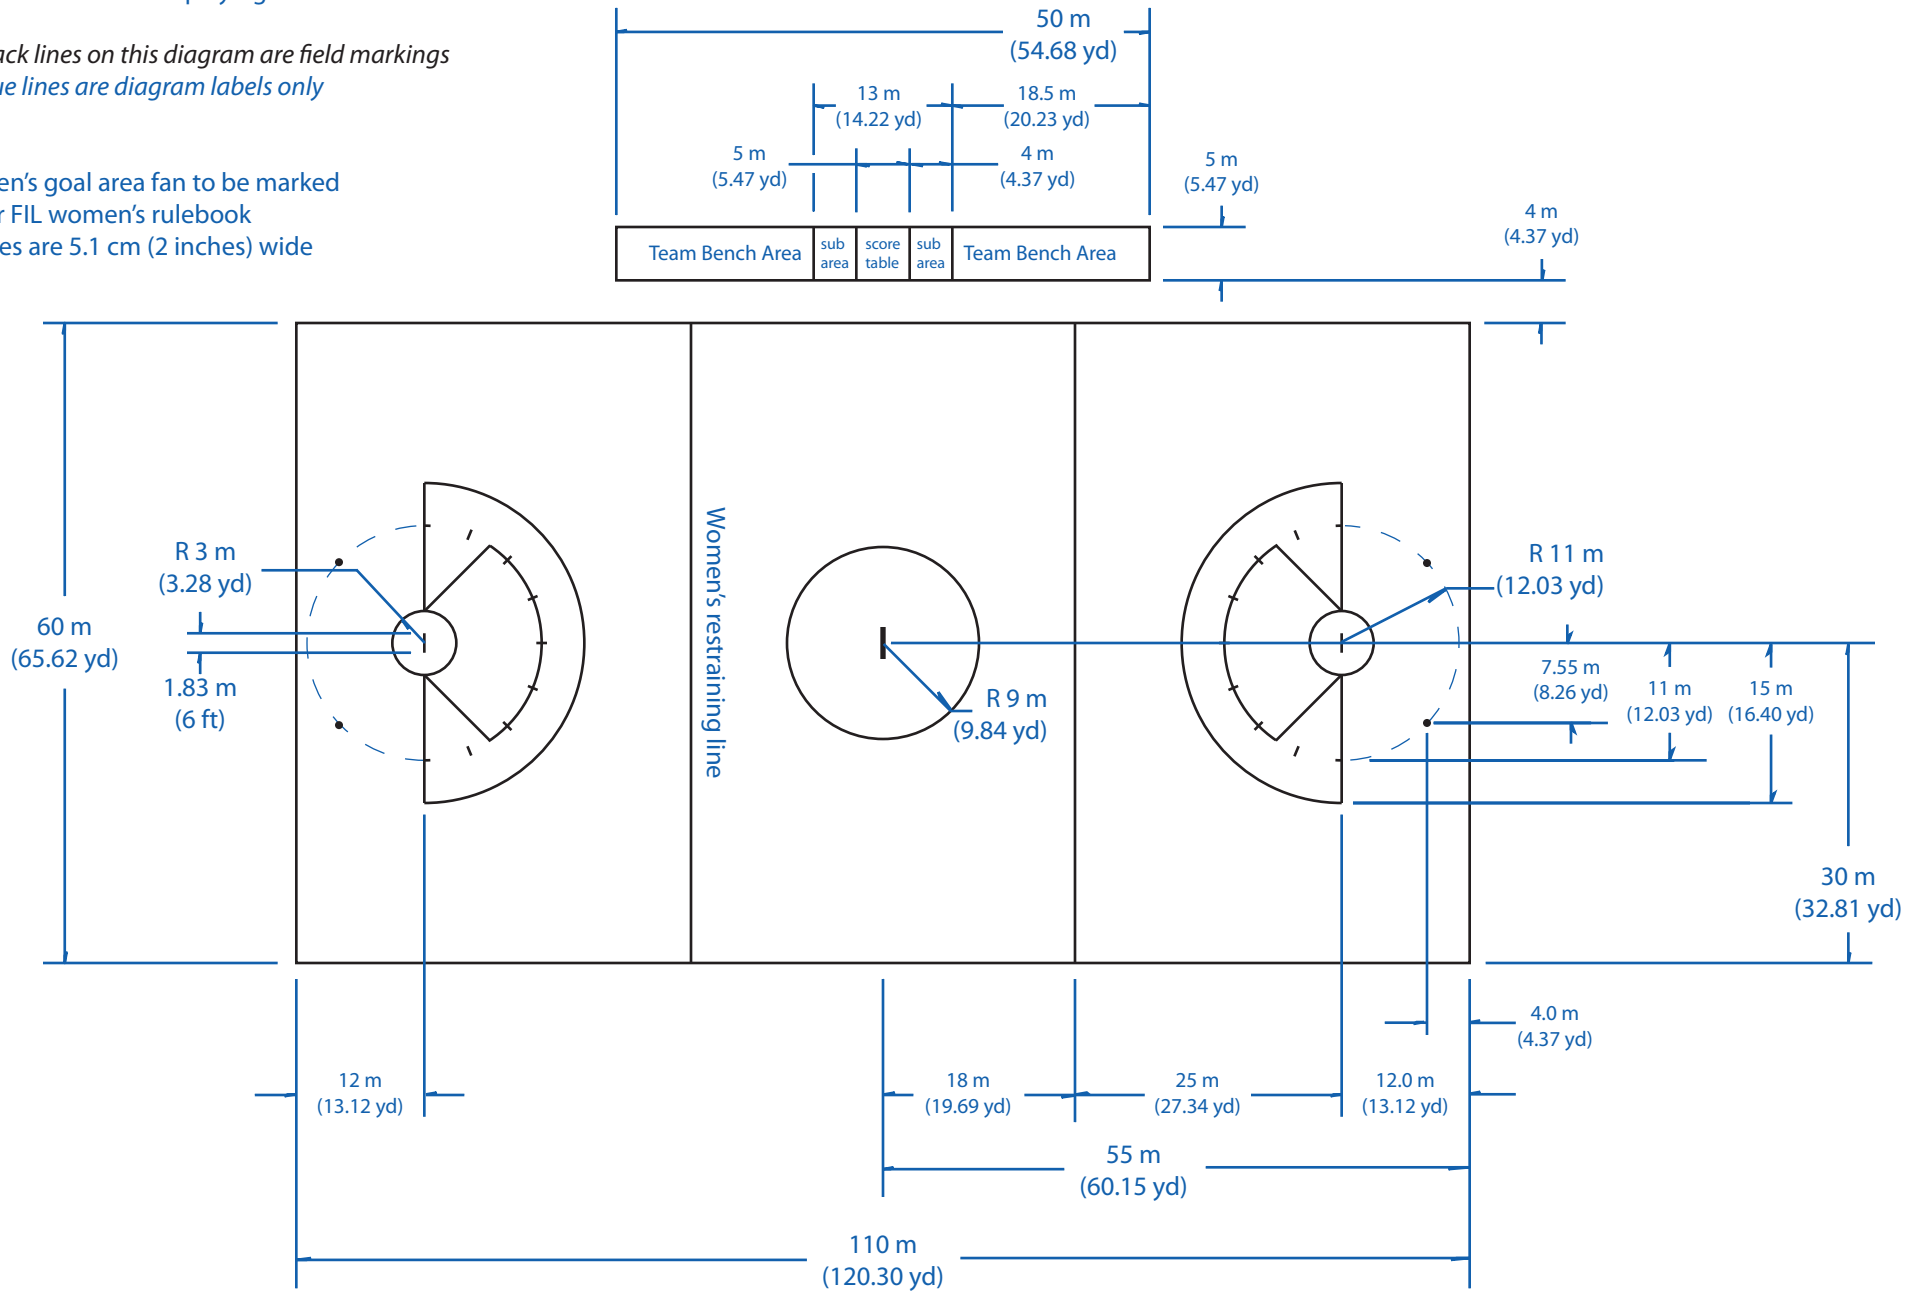

Location of markings for the Women's game **Diagram # 1**